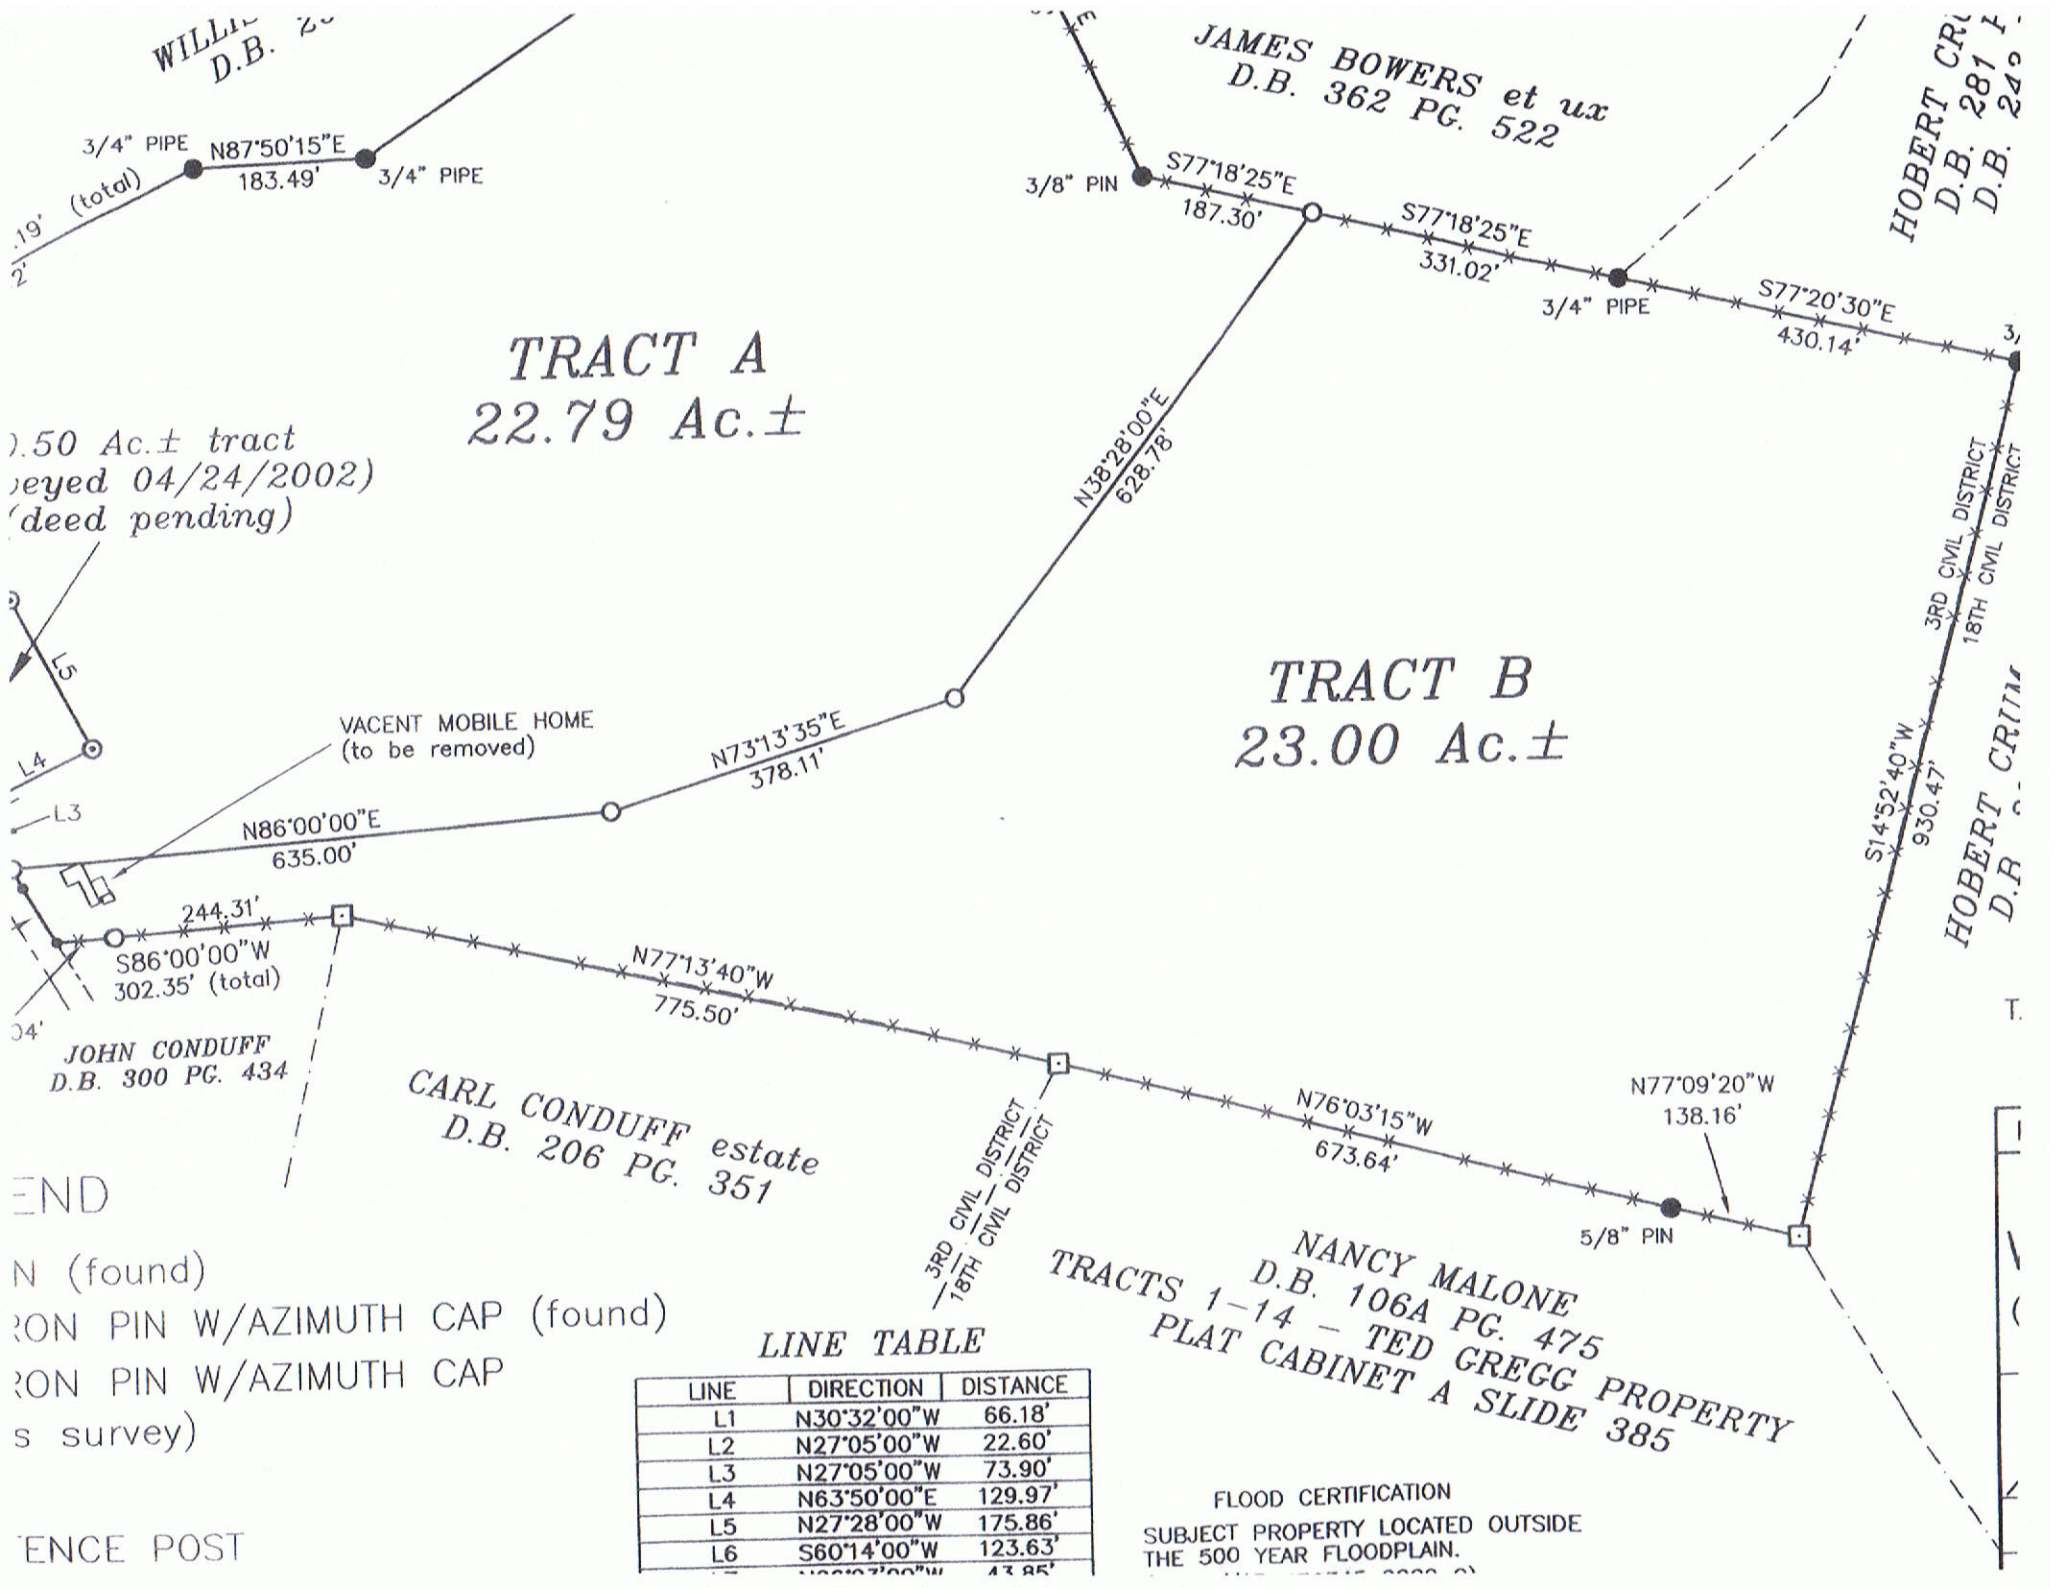
WILLI
D.B. 2
3/4" PIPE
N87°50'15"E
183.49'
3/4" PIPE
.19' (total)
JAMES BOWERS et ux
D.B. 362 PG. 522
3/8" PIN
S77°18'25"E
187.30'
S77°18'25"E
331.02'
3/4" PIPE
S77°20'30"E
430.14'
HOBERT CR
D.B. 281
D.B. 24
TRACT A
22.79 Ac.±
).50 Ac.± tract
eyed 04/24/2002)
(deed pending)
N38°28'00"E
628.78'
TRACT B
23.00 Ac.±
3RD CIVIL DISTRICT
18TH CIVIL DISTRICT
L5
L4
L3
VACENT MOBILE HOME
(to be removed)
N73°13'35"E
378.11'
N86°00'00"E
635.00'
244.31'
S86°00'00"W
302.35' (total)
S14°52'40"W
930.47'
HOBERT CRI
D.B.
04'
JOHN CONDUFF
D.B. 300 PG. 434
N77°13'40"W
775.50'
CARL CONDUFF estate
D.B. 206 PG. 351
3RD CIVIL DISTRICT
18TH CIVIL DISTRICT
N76°03'15"W
673.64'
N77°09'20"W
138.16'
5/8" PIN
NANCY MALONE
D.B. 106A PG. 475
TRACTS 1–14 – TED GREGG PROPERTY
PLAT CABINET A SLIDE 385
END
N (found)
RON PIN W/AZIMUTH CAP (found)
RON PIN W/AZIMUTH CAP
s survey)
ENCE POST
LINE TABLE
LINE | DIRECTION | DISTANCE
L1 | N30°32'00"W | 66.18'
L2 | N27°05'00"W | 22.60'
L3 | N27°05'00"W | 73.90'
L4 | N63°50'00"E | 129.97'
L5 | N27°28'00"W | 175.86'
L6 | S60°14'00"W | 123.63'
FLOOD CERTIFICATION
SUBJECT PROPERTY LOCATED OUTSIDE
THE 500 YEAR FLOODPLAIN.